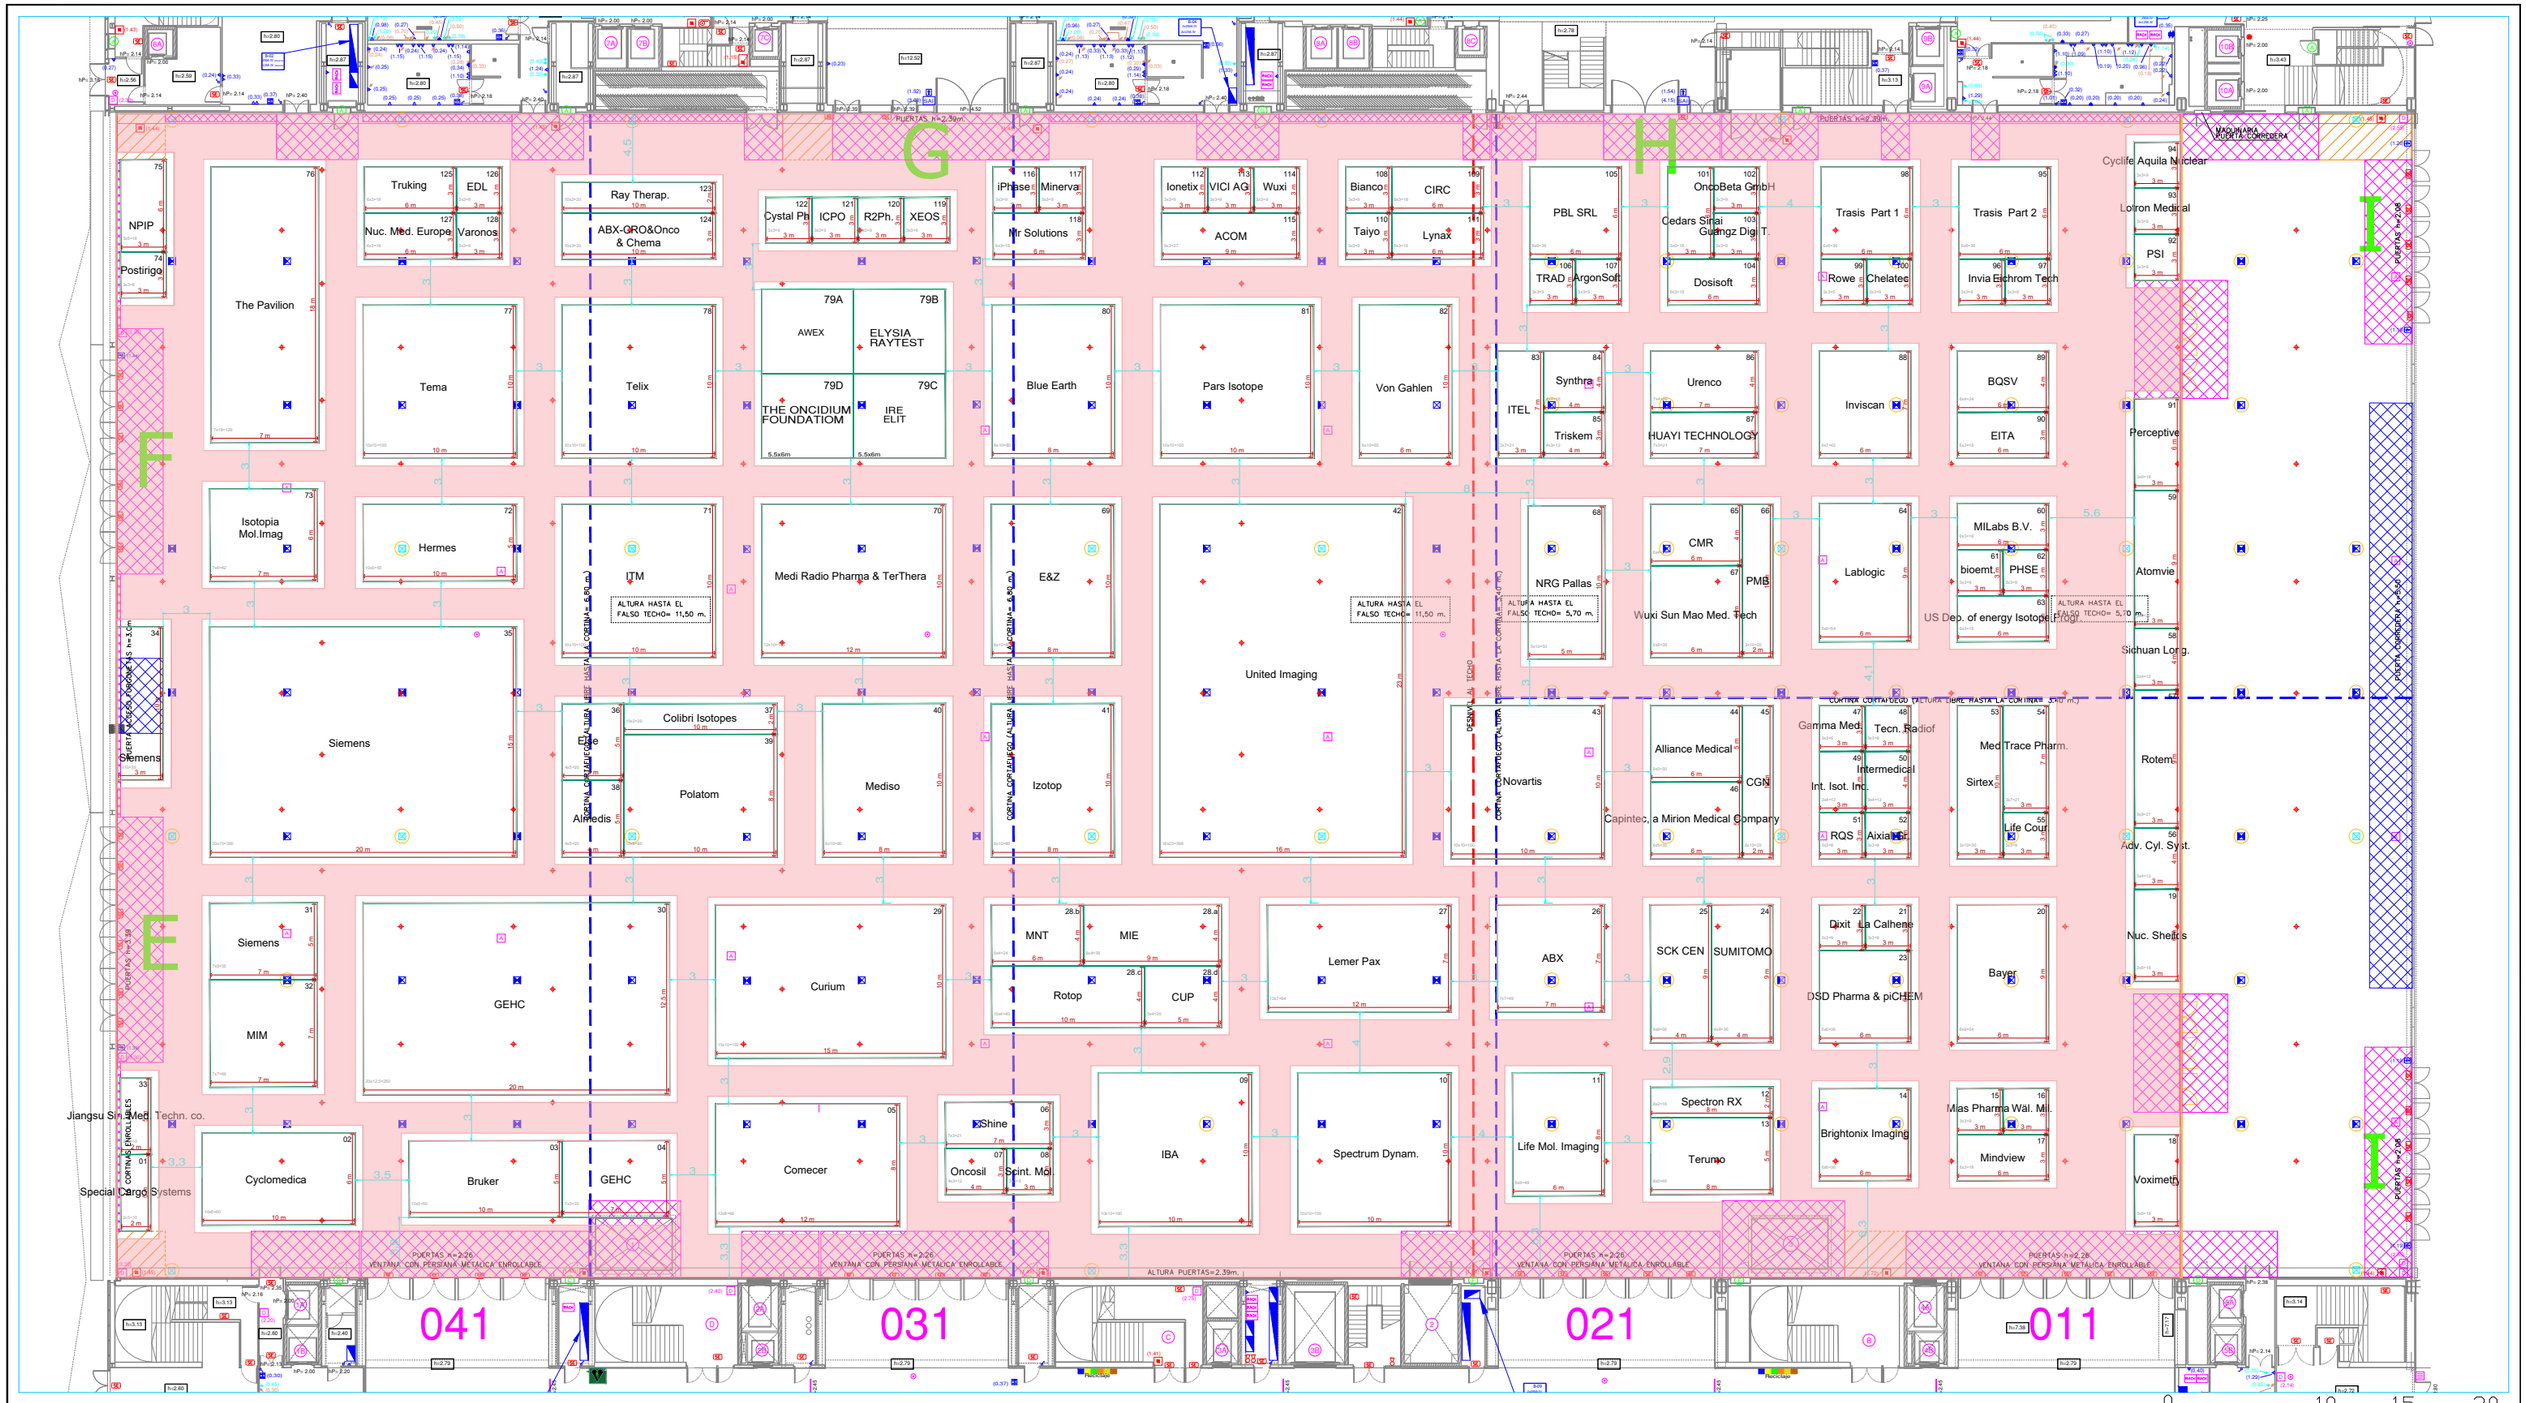

FORBIDDEN AREAS FOR STANDS - ACCESSES, LIFTS, SECURITY, EMERGENCY EXITS

RESERVED AREA FOR LOADING/UNLOADING TIMING

NO CONNECTION TO AIR
(4-5-6-7-8 AREAS WITHOUT AIR CONNECTION)

DEFIBRILATOR

SIMBOLOGY

(0.30) HEIGHT TO THE AXIS OF THE ITEM

SEWER BOX
WITH WATER INTAKE AND DRAINAGE

ELECTRIC BOX
WITHOUT VOICE AND DATA BOX

ELECTRIC BOX
1 POWER SUPPLY, 2 VOICE AND DATA BOXES

ELECTRIC BOX
1 POWER SUPPLY, 4 VOICE AND DATA BOXES

AUDIO BOX
WITH AUDIO AND VOICE AND DATA CONNECTIONS

ELECTRIC BOX
WITH POWER SUPPLY

ELECTRIC BOX
1 POWER SUPPLY, 2 VOICE AND DATA CONNECTIONS

PLUGS (2 UNITS)
VOICE AND DATA CONNECTIONS (2 UNITS)

PLUGS (2 UNITS)
VOICE AND DATA CONNECTIONS (2 UNITS)

PLUGS (1 UNIT)
VOICE AND DATA CONNECTIONS (2 UNITS)

PLUGS (1 UNIT)
VOICE AND DATA CONNECTIONS (2 UNITS)

PLUGS (2 UNITS)
SAI PLUGS (2 UNITS)
VOICE AND DATA CONNECTIONS (2 UNITS)

SAI PLUGS (2 UNITS)

VOICE AND DATA CONNECTIONS (1 UNIT)

ELECTRIC SWITCHBOARD

POWER SUPPLY

PLUG

SWITCH

SLIDING DOOR CONTROL

EMERGENCY EXIT UNLOCK

SAI BOX

TV SCREEN

CAMARA

INTERPHONE

RACK

DETECTOR

CEILING WIFI ANTENNA

FIRE ALARM PUSH BUTTON

NOTIFIER FIRE SYSTEM

EMERGENCY EXIT UNLOCK

SMOKE EXUTORY SWITCH

FIRE EXTINGUISHERS

ALARM

EMERGENCY SIGNS

EQUIPPED FIRE HYDRANTS

ACCESS POINTS

WATER

DRAIN

GAS

RIGGING POINT

Access to CCIB

CCIB Centro de Convenciones Internacionales de Barcelona

CENTRE CONVENCIONS INTERNACIONALS BARCELONA

EVENTO / EVENT: EANM			ID EVENTO / ID EVENT: ID21191
FECHA INICIO / OPENING DATE: 04-10-2025		FECHA FIN / CLOSING DATE: 08-10-2025	
COMERCIAL: XX	PROJECT MANAGER: XX	EVENT MANAGER: XX	EXPO MANAGER: XX
EDIFICIO / BUILDING: CENTRO DE CONVENCIONES / CONVENTION CENTER			
SALA / ROOM: PLANTA P0 / P0 FLOOR			
DESCRIPCION / DESCRIPTION: Area Polivalente / Polivalent Area			
VERSION / VERSION: 08	FECHA / DATE: 16-06-2025	ESCALA, A3 / ESCALE, A3: 1/400	

DELINEACION DE PLANOS DE ARQUITECTURA E INSTALACIONES A NIVEL USUARIO / DELINATION OF ARCHITECTURE AND INSTALLATION DRAWINGS AT USER LEVEL